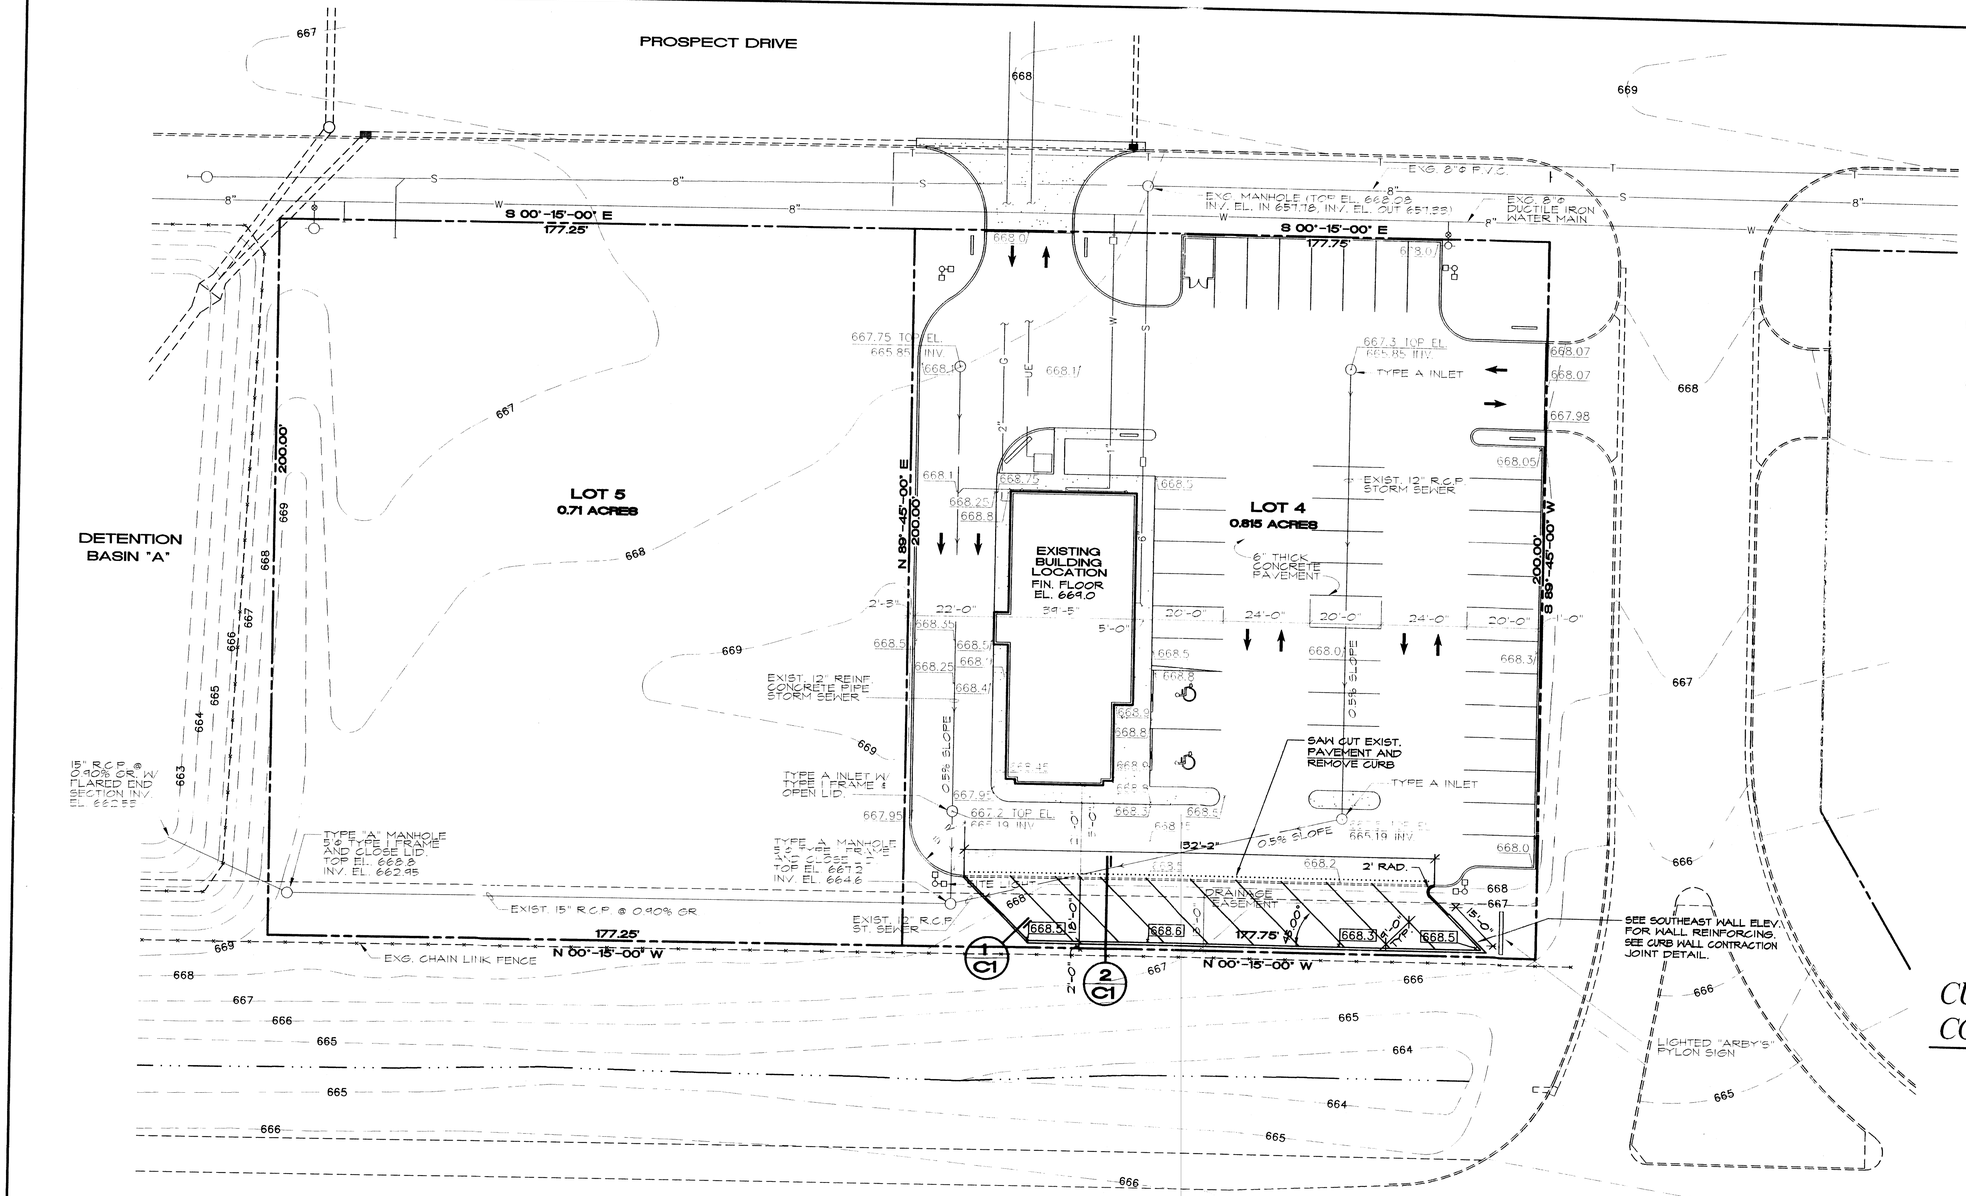

SITE PLAN

SCALE: 1"=20'

GENERAL NOTES:

1. ALL WORK SHALL BE DONE IN ACCORDANCE WITH "THE STANDARD SPECIFICATIONS FOR ROAD AND BRIDGE CONSTRUCTION" ADOPTED JAN. 1, 1997 AND SHALL CONFORM TO THE CONSTRUCTION STANDARDS SET FORTH BY THE CITY OF DECATUR LATEST REVISION.
2. PARKING LOT SURFACE SHALL BE 6" CONCRETE WITH 6x6 8/8 WWM ON 6" COMPACTED ROCK. SAW CUT JOINTS @ 10 FT. O.C. MAX. AND CONTROL JOINTS @ 30 FT. O.C. MAX.
3. TWO (2) INCH MINIMUM CLEARANCE SHALL BE MAINTAINED FROM OUTSIDE OF REINFORCING STEEL TO OUTSIDE OF CONCRETE.
4. SOIL FOR CURB WALL FOUNDATIONS SHALL HAVE A MINIMUM BEARING CAPACITY OF 1675 LBS./SQ. FT. BEFORE CONCRETE IS PLACED.
5. DESIGN STRESS AND REQUIRED MATERIAL STRENGTHS: CONCRETE F_c = 3500 psi REINFORCING STEEL ASTM A615, GR 60 F_y = 46,000 psi
6. A 1/2" PREFORMED JOINT FILLER SHALL BE PLACED WHERE NEW CONCRETE PAVEMENT AND CURB MEETS EXISTING.

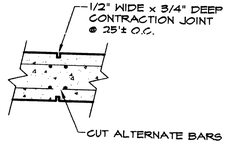

CURB WALL CONTRACTION JT. DET.

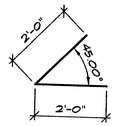

h_2 BAR

LEGAL DESCRIPTION

TRACT 2 (MYERSCOUGH TRACT):

UPCHURCH AND ASSOCIATES
architects • engineers • environmentalists • surveyors
HILLSIDE, IL. (708) 449-2321
MATTOON, IL. (217) 235-3177

PARKING LOT IMPROVEMENTS

ARBY'S RESTAURANT
4303 PROSPECT DRIVE
DECATUR, MACON COUNTY, ILLINOIS

Drawn EWING
Date 2/9/99
Project No. -